20-180917	This play equipment is recommended for children ages: 5-12	Scale: 3/32" = 1'-0"	Drawn By:	play&park structures A PLAYCORE Company	
Play and Park Structures	Minimum Area Required: 75'-9" x 78'-7"	This drawing can be scaled only when in an 11" x 17" format	Date: 12/19/25	544 Chestnut Street Chattanooga, TN 37402	
			Quote Number: 20-180917	800-727-1907 / www.playandpark.com	

Total Play Components	45			User Capacity
Elevated Play Components	32			190-200
Elevated Play Components Accessible by Ramp	10	Req.	8	Critical Fall Height
Elevated Components Accessible by Transfer	23	Req.	8	9'-0"
Accessible Ground Level Components Shown	13	Req.	10	
Different Types of Ground Level Components	5	Req.	5	

SUPERmax PLAY SYSTEMS

Parallax CLIMBING SYSTEM

ISO 9001 CERTIFIED

This equipment is designed for children 5-12 years old

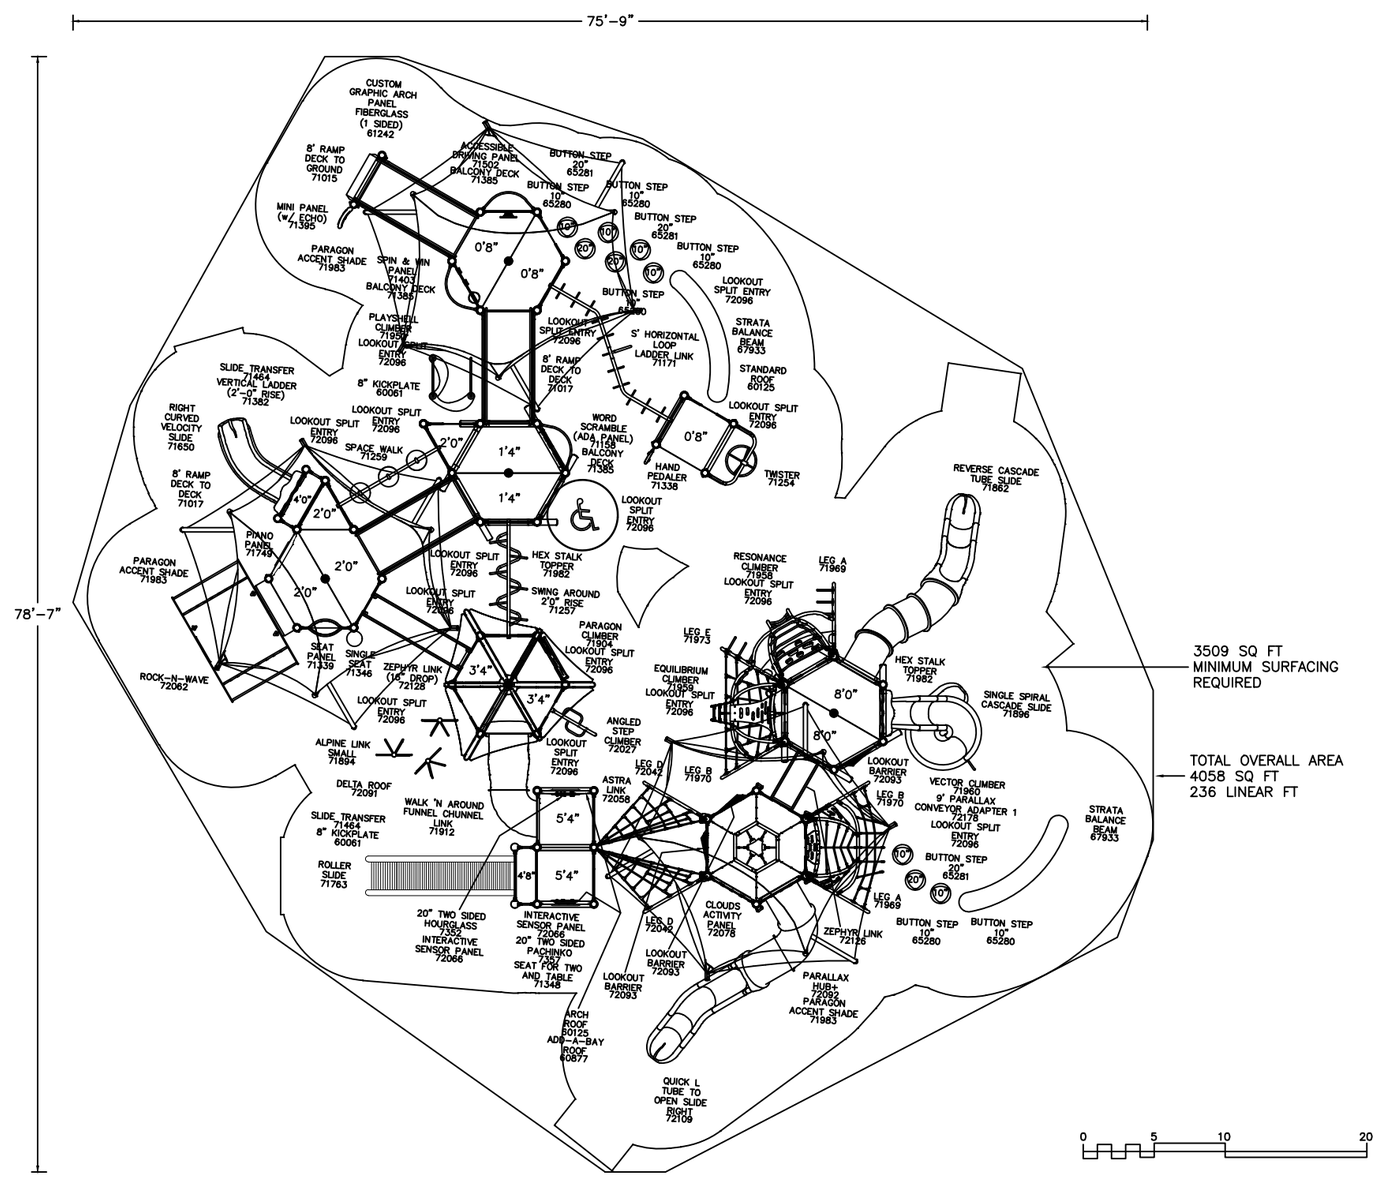

3509 SQ FT
MINIMUM SURFACING
REQUIRED

TOTAL OVERALL AREA
4058 SQ FT
236 LINEAR FT

It is the manufacturer's opinion that the structure shown herein complies with current ada standards concerning accessibility if used with proper accessible surfacing and together with other necessary ground level play equipment.
Top View drawings and measurements are for overall site and structure appearance purposes. Top view should not be conceived as a construction detail; therefore, all measurements and slope requirements should be field verified prior to construction.
IMPORTANT: Never install play equipment over hard, unresilient surfaces such as asphalt, concrete, or compacted earth. It is the owner's responsibility to ensure the "minimum area required" contains an appropriate amount of resilient material to cushion accidental falls.