Array+
60-178343

Play and Park Structures

This play equipment is recommended for children ages:
5-12

Minimum Area Required:
38'-7" x 31'-9"

Scale: 3/16" = 1'-0"
This drawing can be scaled only when in an 11" x 17" format

Drawn By:

Date:
8/26/26

Quote Number:
60-178343


play&park structures
A PLAYCORE Company
544 Chestnut Street
Chattanooga, TN 37402
800-727-1907 / www.playandpark.com

User Capacity
40-50
Critical Fall Height
9'-0"

ISO 9001 CERTIFIED

This equipment is designed for children 5-12 years old

ASTRO PODS

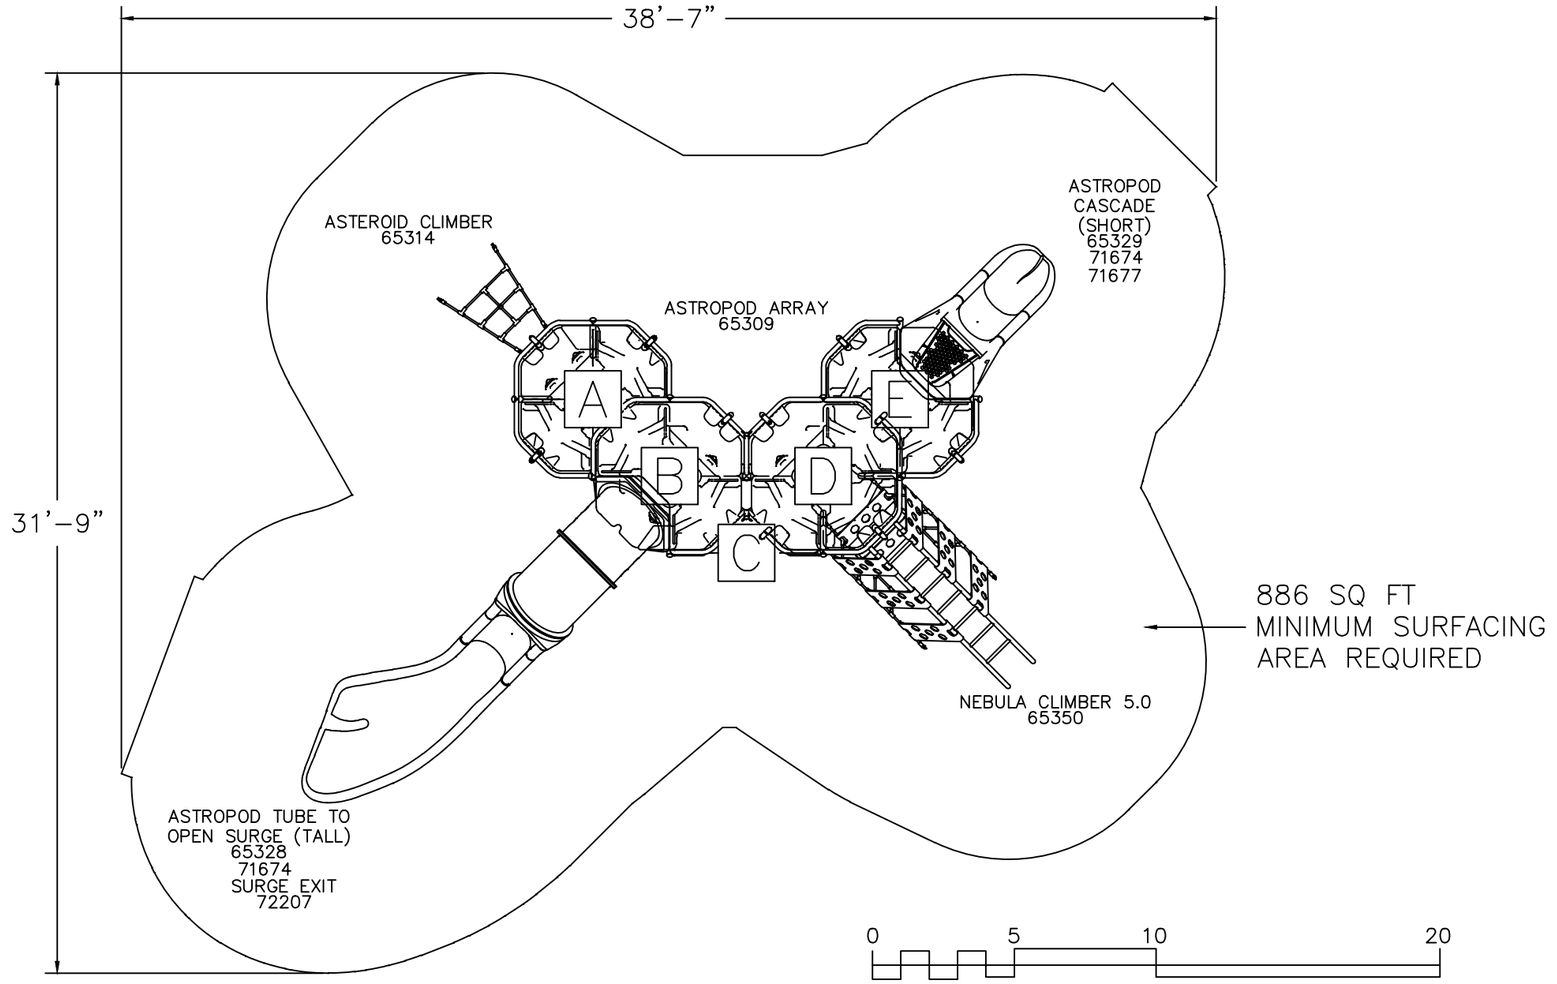

Top View drawings and measurements are for overall site and structure appearance purposes. Top view should not be conceived as a construction detail; therefore, all measurements and slope requirements should be field verified prior to construction.
IMPORTANT: Never install play equipment over hard, unresilient surfaces such as asphalt, concrete, or compacted earth. It is the owner's responsibility to ensure the "minimum area required" contains an appropriate amount of resilient material to cushion accidental falls.