Stubby Park
Leavenworth, Kansas

Play and Park Structures

This play equipment is recommended for children ages:
2-5 and 5-12

Minimum Area Required:
95'-8" x 106'-2"

Scale: 1/8" = 1'-0"
This drawing can be scaled only when in an 24" x 36" format

Drawn By:

Date:
12/16/20

Quote Number:
630-139352

play&park structures
A PLAYCORE Company
544 Chestnut Street
Chattanooga, TN 37402
800-727-1907 / www.playandpark.com

User Capacity
180-200
Critical Fall Height
8'-0"

ISO 9001 CERTIFIED

SUPERmax PLAY SYSTEMS
DURAmax PLAY SYSTEMS

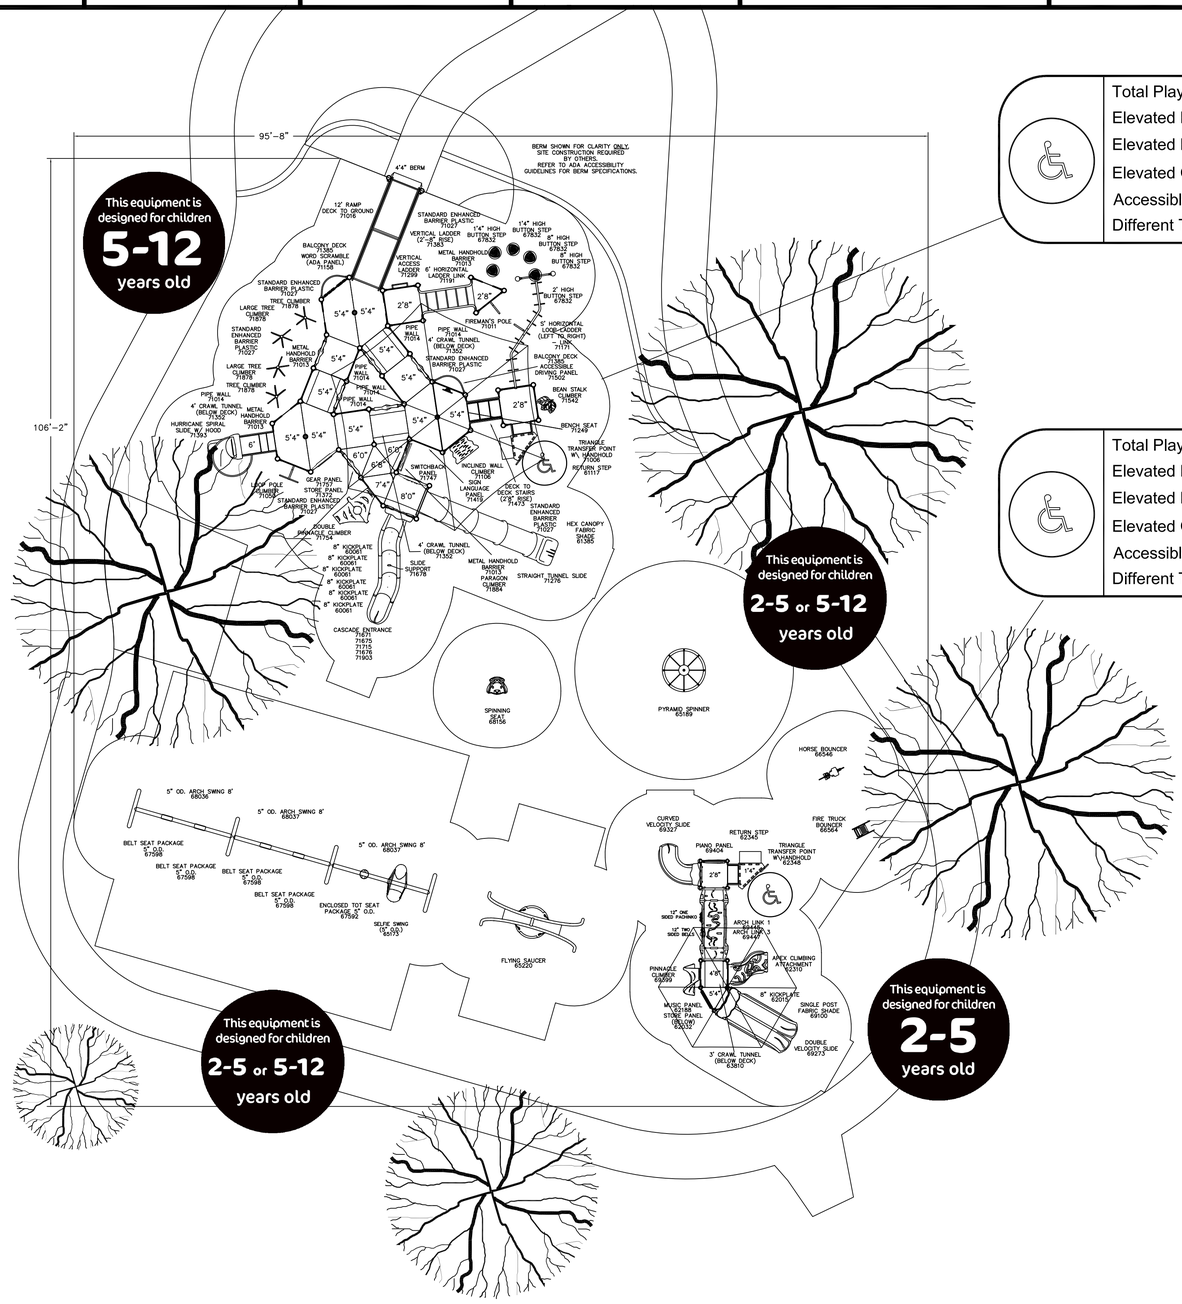

Total Play Components	33		
Elevated Play Components	20		
Elevated Play Components Accessible by Ramp	10	Req.	5
Elevated Components Accessible by Transfer	14	Req.	5
Accessible Ground Level Components Shown	13	Req.	7
Different Types of Ground Level Components	6	Req.	4

User Capacity
130-150
Critical Fall Height
8'-0"

Total Play Components	18		
Elevated Play Components	7		
Elevated Play Components Accessible by Ramp	0	Req.	0
Elevated Components Accessible by Transfer	7	Req.	4
Accessible Ground Level Components Shown	11	Req.	2
Different Types of Ground Level Components	3	Req.	2

User Capacity
50-60
Critical Fall Height
8'-0"

0 5 10 20

Top View drawings and measurements are for overall site and structure appearance purposes. Top view should not be conceived as a construction detail; therefore, all measurements and slope requirements should be field verified prior to construction.
IMPORTANT: Never install play equipment over hard, unresilient surfaces such as asphalt, concrete, or compacted earth. It is the owner's responsibility to ensure the "minimum area required" contains an appropriate amount of resilient material to cushion accidental falls.